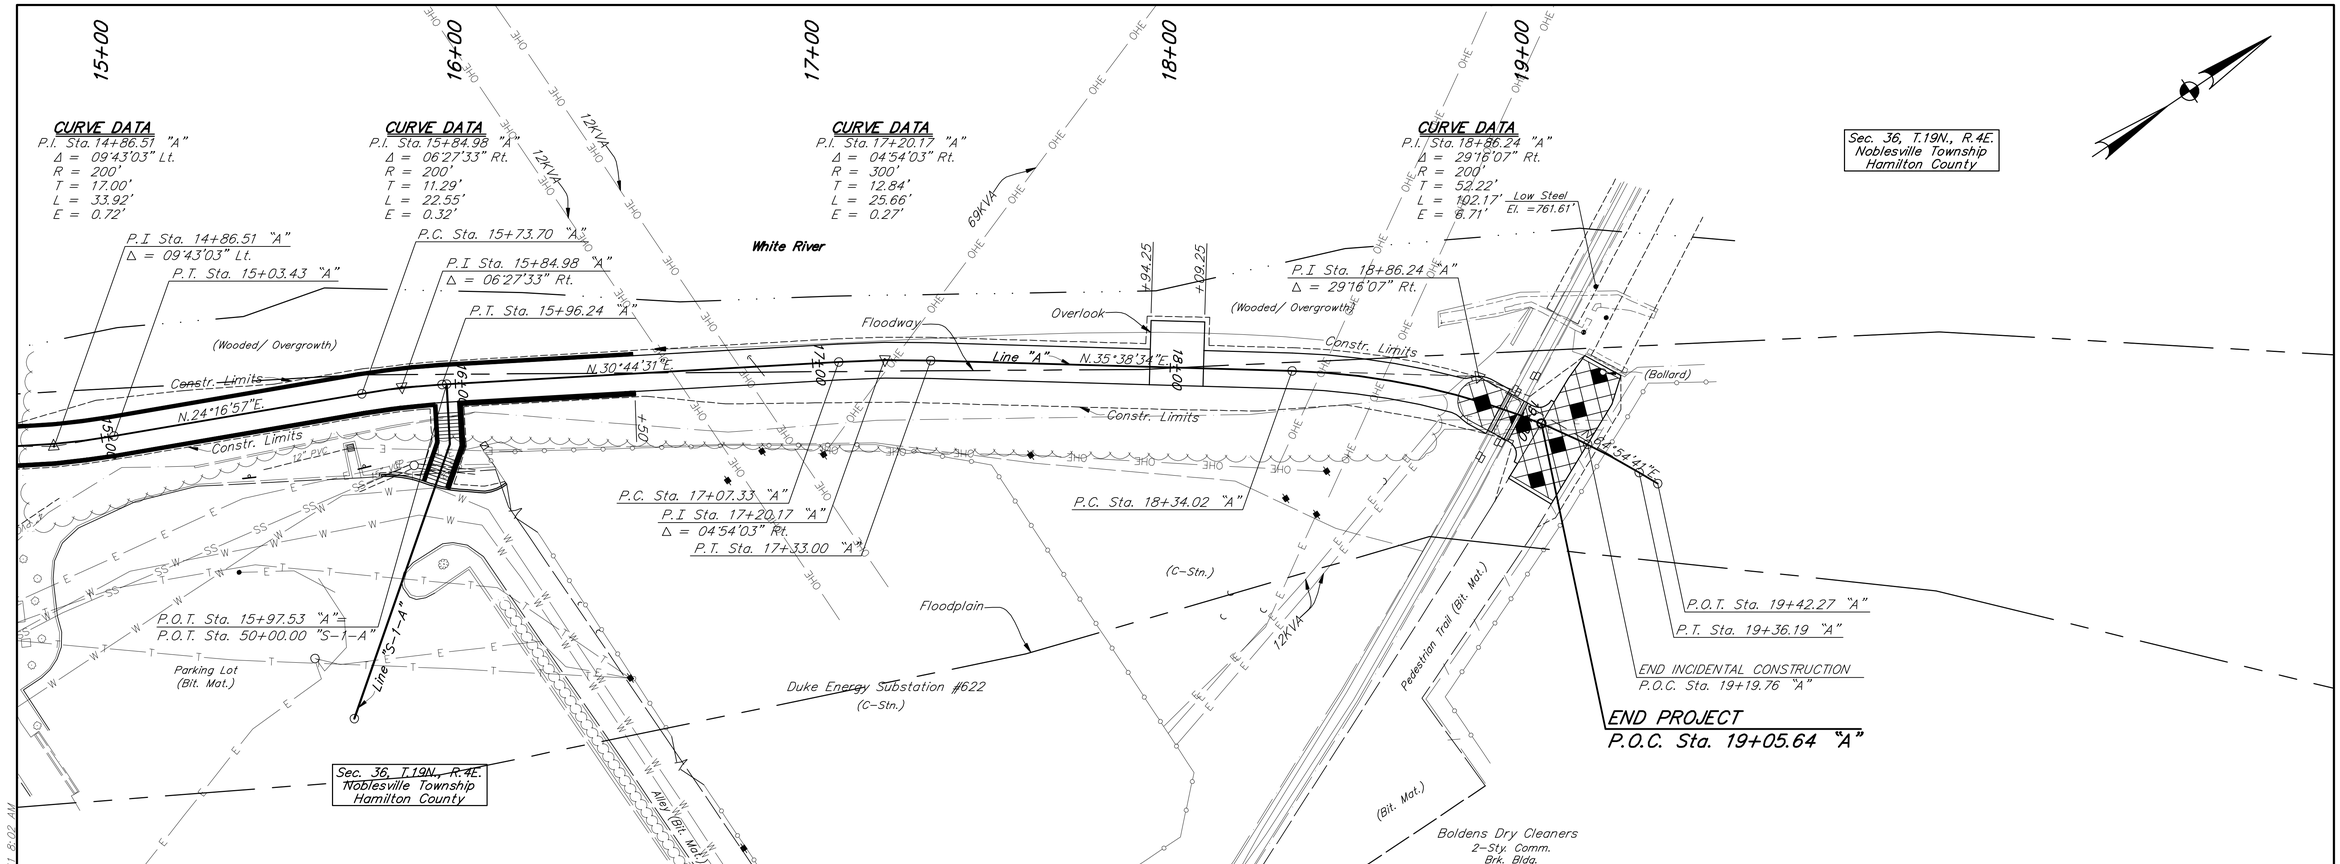

U:\5063\Pro Development\Design\Drawings\5063.452.dwg Keith Cruz Plot:9/30/2011 8:35 AM Save:9/28/2011 8:02 AM

BF&S
Butler Fairman & Seufert
CIVIL ENGINEERS

Headquarters
8450 WESTFIELD BLVD., SUITE 300
INDIANAPOLIS, IN. 46240-8302
TEL 317-713-4615
FAX 317-713-4616
www.BFSEngr.com

Branch Locations
FORT WAYNE 260-459-1532
JEFFERSONVILLE 812-285-0590
LAFAYETTE 765-423-5602
MERRILLVILLE 219-769-2333
PLAINFIELD 317-839-3242

RECOMMENDED FOR APPROVAL: _____
DESIGN ENGINEER DATE

DESIGNED: JCZ DRAWN: MSS
CHECKED: MSS CHECKED: JCZ

INDIANA
DEPARTMENT OF TRANSPORTATION

PLAN & PROFILE
LINE "A"
NOBLESVILLE RIVERWALK

HORIZONTAL SCALE	BRIDGE FILE
1" = 20'	
VERTICAL SCALE	DESIGNATION
1" = 10'	
SURVEY BOOK	SHEET
347	05 OF 47
CONTRACT	PROJECT

BFS NO.5063.0901